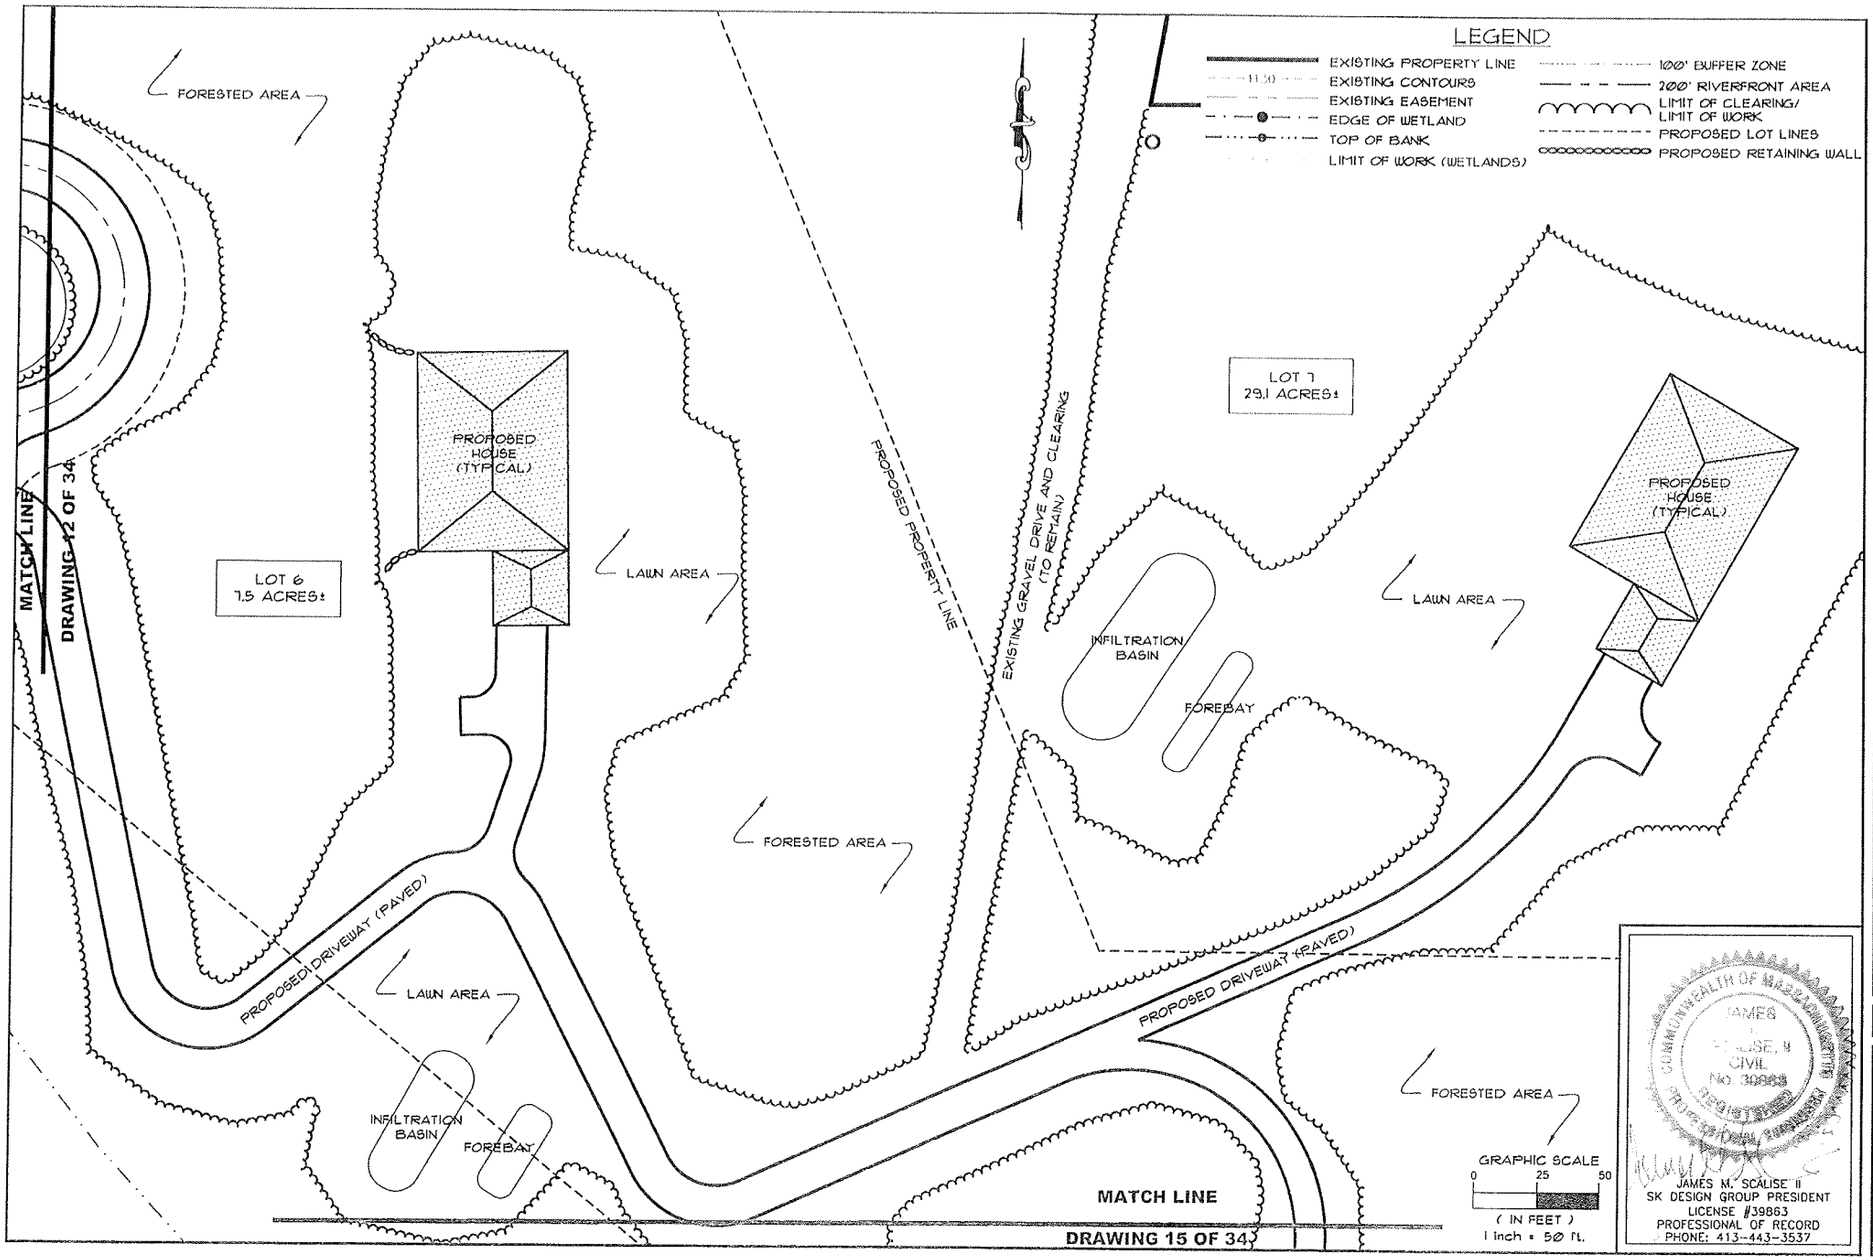

PLANS TO ACCOMPANY PERMIT APPLICATION
PREPARED FOR:
LULLICO, LLC
LOCATED AT:
ROUTE 43
WILLIAMSTOWN, MASSACHUSETTS

Design Group, Inc.
Civil Engineers • Surveyors • Consultants
STOCKBRIDGE PITTSFIELD, MASSACHUSETTS NORTH ADAMS

PLAN DESCRIPTION
ENLARGED SITE PLAN

SK DESIGN GROUP PROJECT #:
010040

REVISION
MARCH 2011

DRAWN BY: EMS
CHECKED BY: JMS
ORIG. DATE: SEPTEMBER 2010
SHEET NO. 13 of 34
SCALE: 1" = 50'

JAMES M. SCALISE II
SK DESIGN GROUP PRESIDENT
LICENSE #39863
PROFESSIONAL OF RECORD
PHONE: 413-443-3537

COMMONWEALTH OF MASSACHUSETTS
JAMES M. SCALISE II
CIVIL
No. 39863
REGISTERED PROFESSIONAL ENGINEER

©SK DESIGN GROUP,INC. C:\Projects\Williamstown Res Subdivision\Drawings\MDC-ADC\010040MDC-ADC-2009.dwg
Plotted: Dec 14, 2010 - 12:29pm
User Name: eschultz